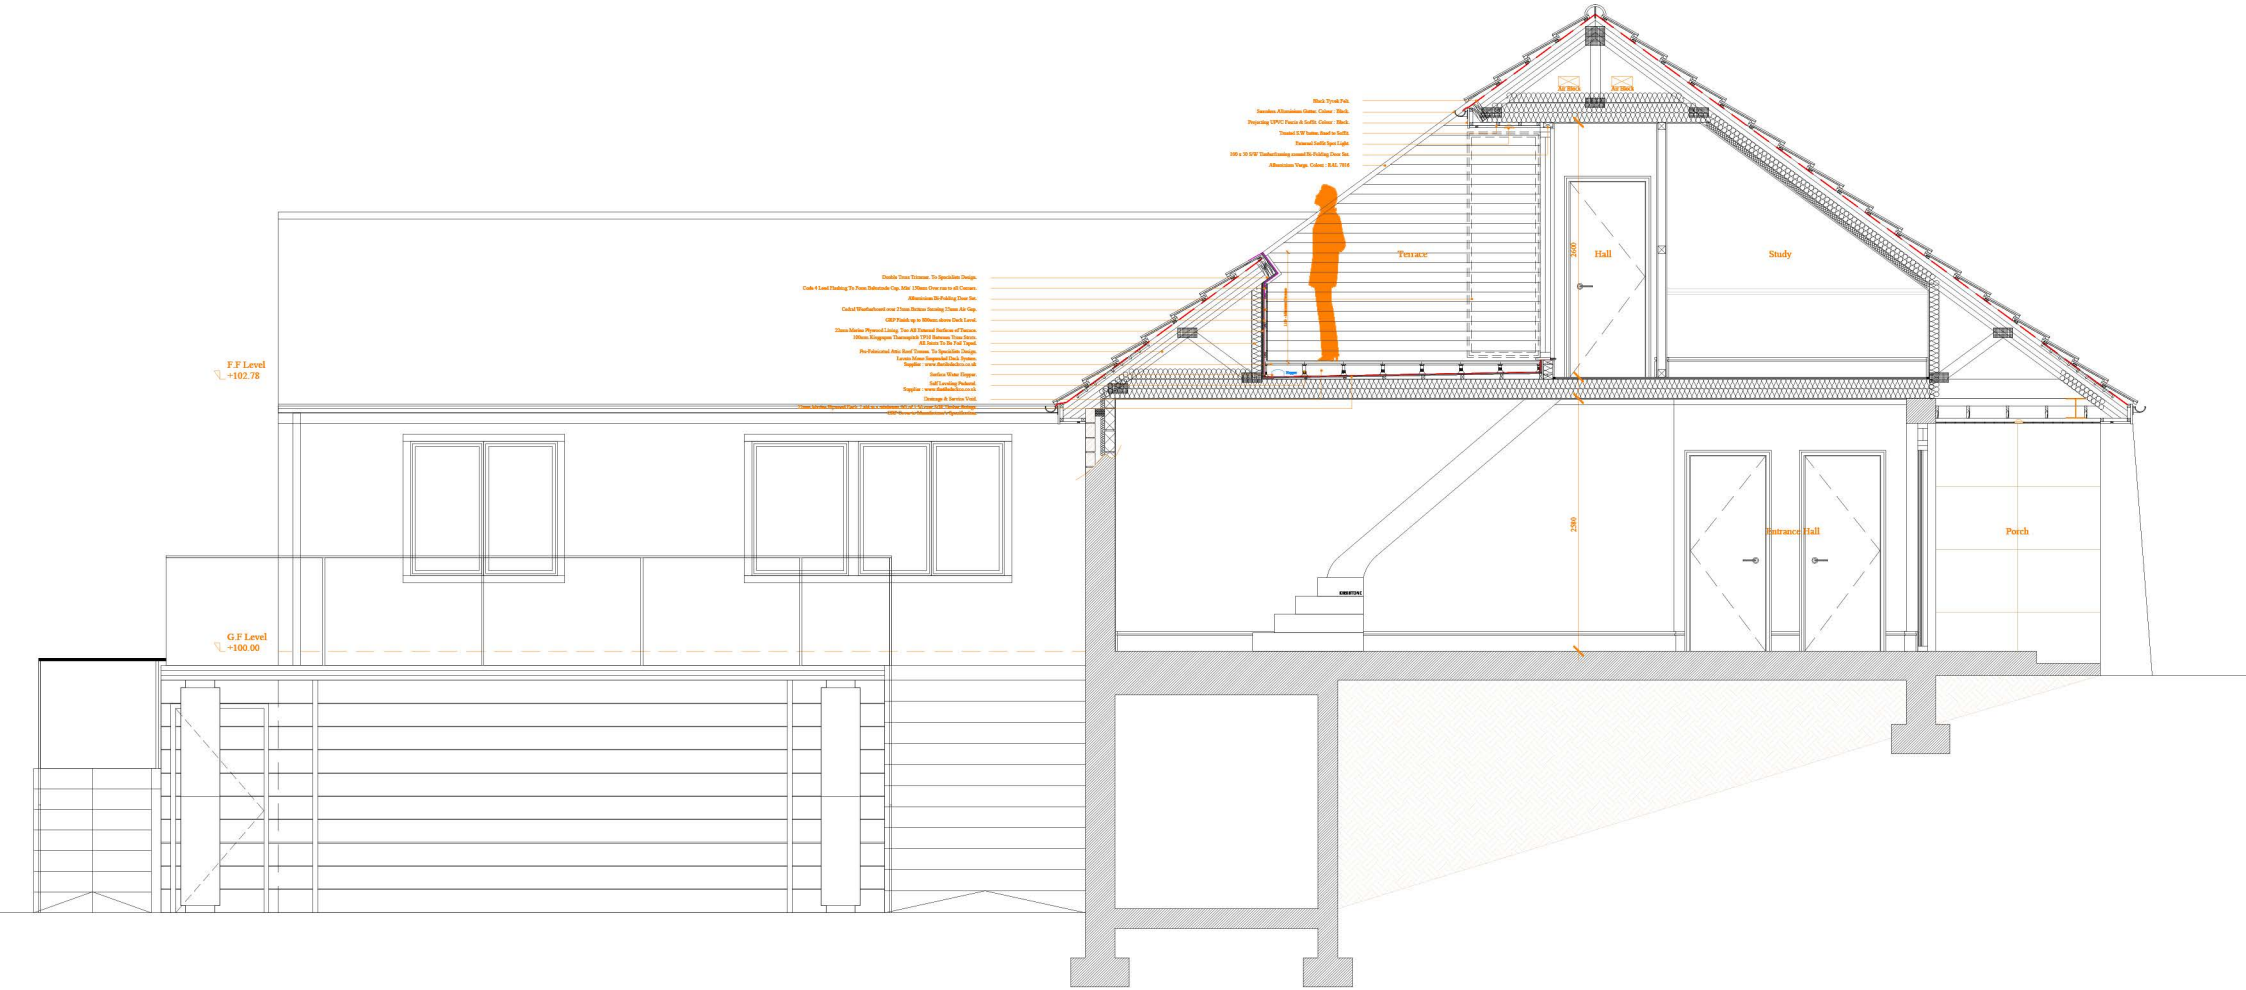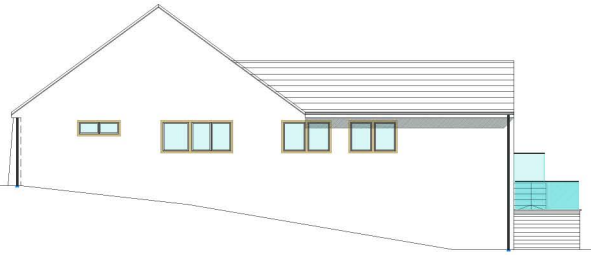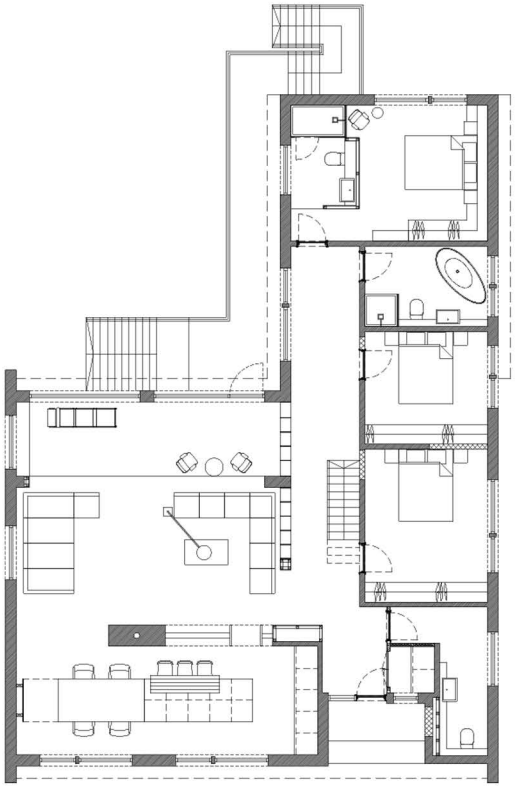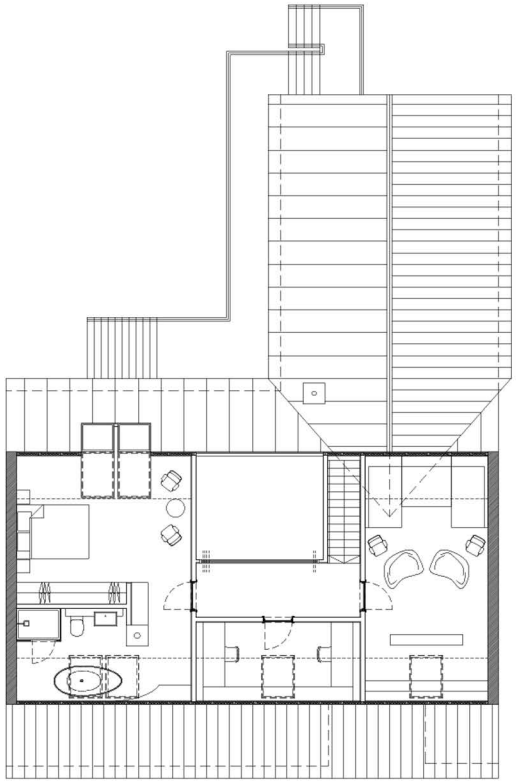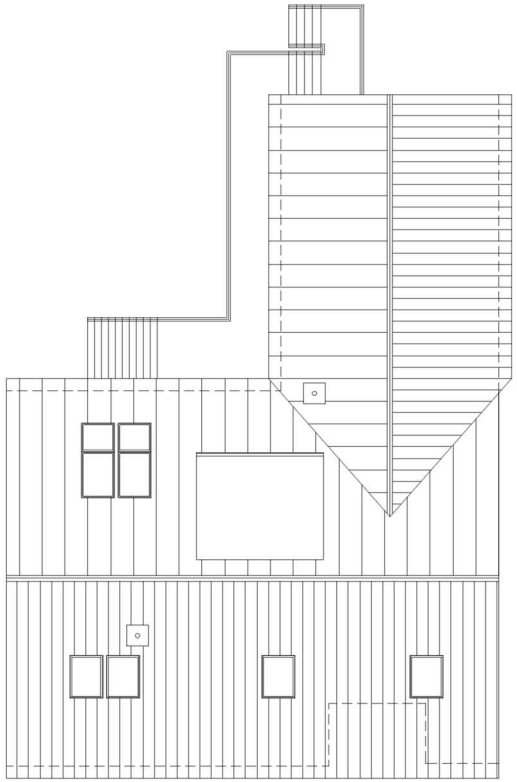
Black Tyvek Felt.
Seamless Aluminium Gutter. Colour : Black.
Projecting UPVC Fascia & Soffit. Colour : Black.
Treated S/W batten. Fixed to Soffit.
Textured Soffit Spot Light.
100 x 50 S/W Timberframing around Bi-Folding Door Set.
Aluminium Verge. Colour : RAL 7016
Air Block
Air Block
Terrace
Hall
Study
2600
Double Trims Trimmer. To Specialists Design.
Code 4 Lead Flashing To Form Substitude Cap. Min 150mm Over run to all Corners.
Aluminium Bi-Folding Door Set.
Cedral Weatherboard over 25mm Batten Screeing 25mm Air Gap.
GRP Finish up to 300mm above Deck Level.
22mm Marine Plywood Lining. Tos All External Surfaces of Tiecers.
100mm Kingspan Thermapitch TP10 Between Tiers Joists.
All Joists To Be Full Taped.
Pre-Fabricated Attic Roof Trusses. To Specialists Design.
Lacuna Mono Suspended Deck System.
Supplier : www.theblindsco.co.uk
Surface Water Hopper.
Self Levelling Pedestal.
Supplier : www.theblindsco.co.uk
Drainage & Service Void.
Trims Jointing Plywood Deck. 7 slot on a windowsill. 90 Lat 5 Vertical SAE Vertical Storage.
GRP Deck to Manufacturer's Specification.
F.F Level
+102.78
G.F Level
+100.00
2580
Entrance Hall
Porch